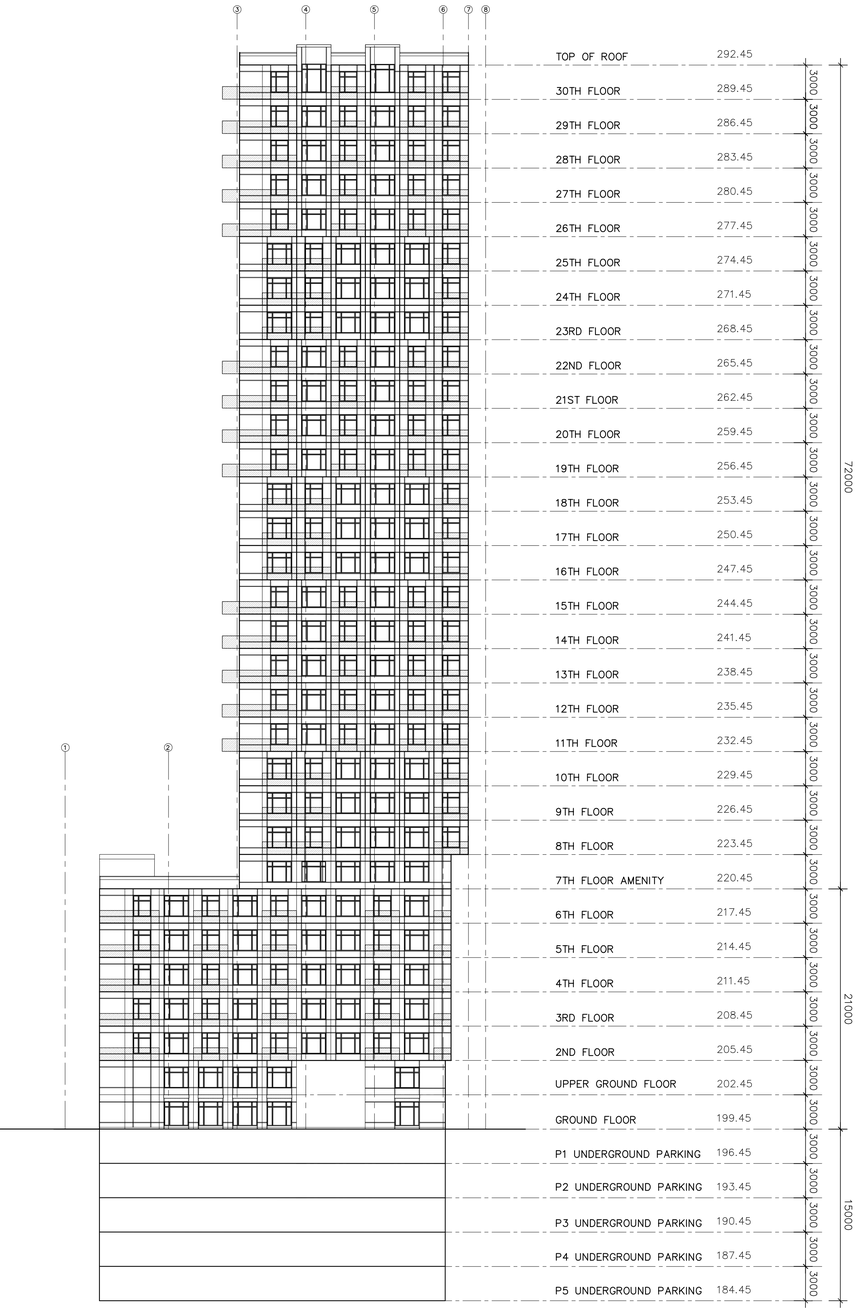

NORTH ELEVATION
SCALE: 1:250

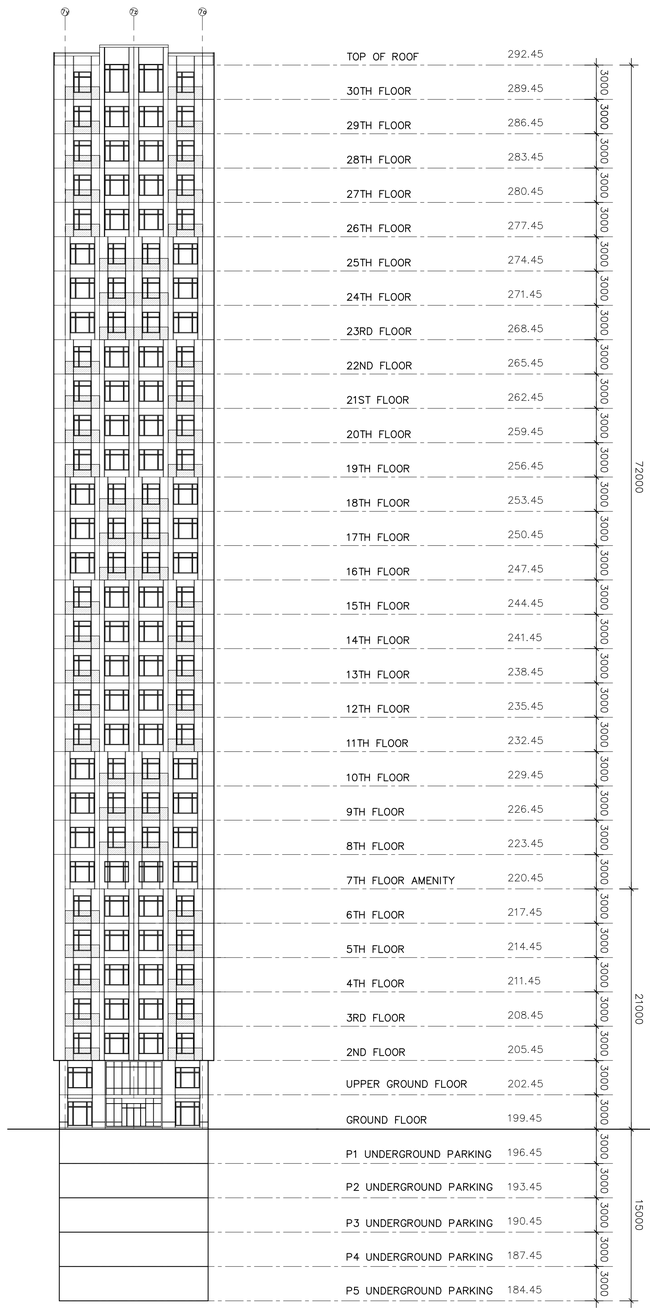

WEST &NORTH ELEVATION
SCALE: 1:250

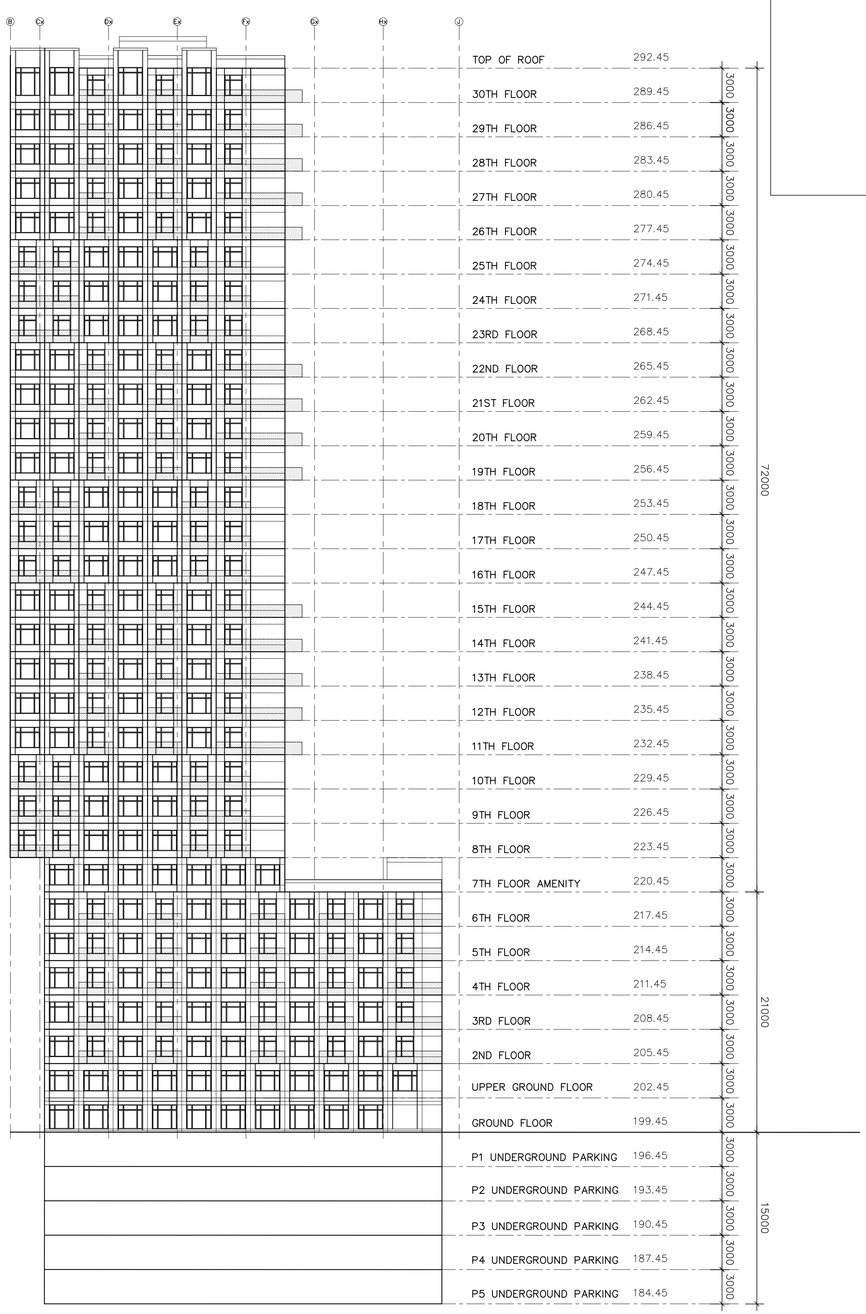

BIRD FRIENDLY GLAZING
NOTE : PRIMARY BIRD-FRIENDLY TREATMENT TO BE APPLIED TO 85% OF GLASS EXCEEDING 2 SM AND WITHIN 16M FROM FINISHED GRADE

WEST (OLD KENNEDY ROAD) ELEVATION
SCALE: 1:250

NO	REVISION	DATE	BY
07			
06			
05			
04			
03			
02	DEVELOPMENT APPLICATION	JULY 13,23	AH
01	CONSULTATION	AUG.22	AH

ONTARIO ASSOCIATION OF ARCHITECTS HENRY W CHIU LICENCE 3536

HENRY W CHIU
ARCHITECT
LIMITED

2347 KENNEDY ROAD
SUITE 507, SCARBOROUGH
ONTARIO M1T 3T8

PROJECT TITLE
PROPOSED APARTMENT DEVELOPMENT
35-51 OLD KENNEDY ROAD MARKHAM

TITLE: WEST ,NORTH & WEST NORTH ELEVATIONS
SCALE: AS SHOWN
DRAWN BY: AH
DATE: JUNE, 2023
ISSUED:
PROJ NO:
DWG NO: A3.1

2023/8/10 17:02:50