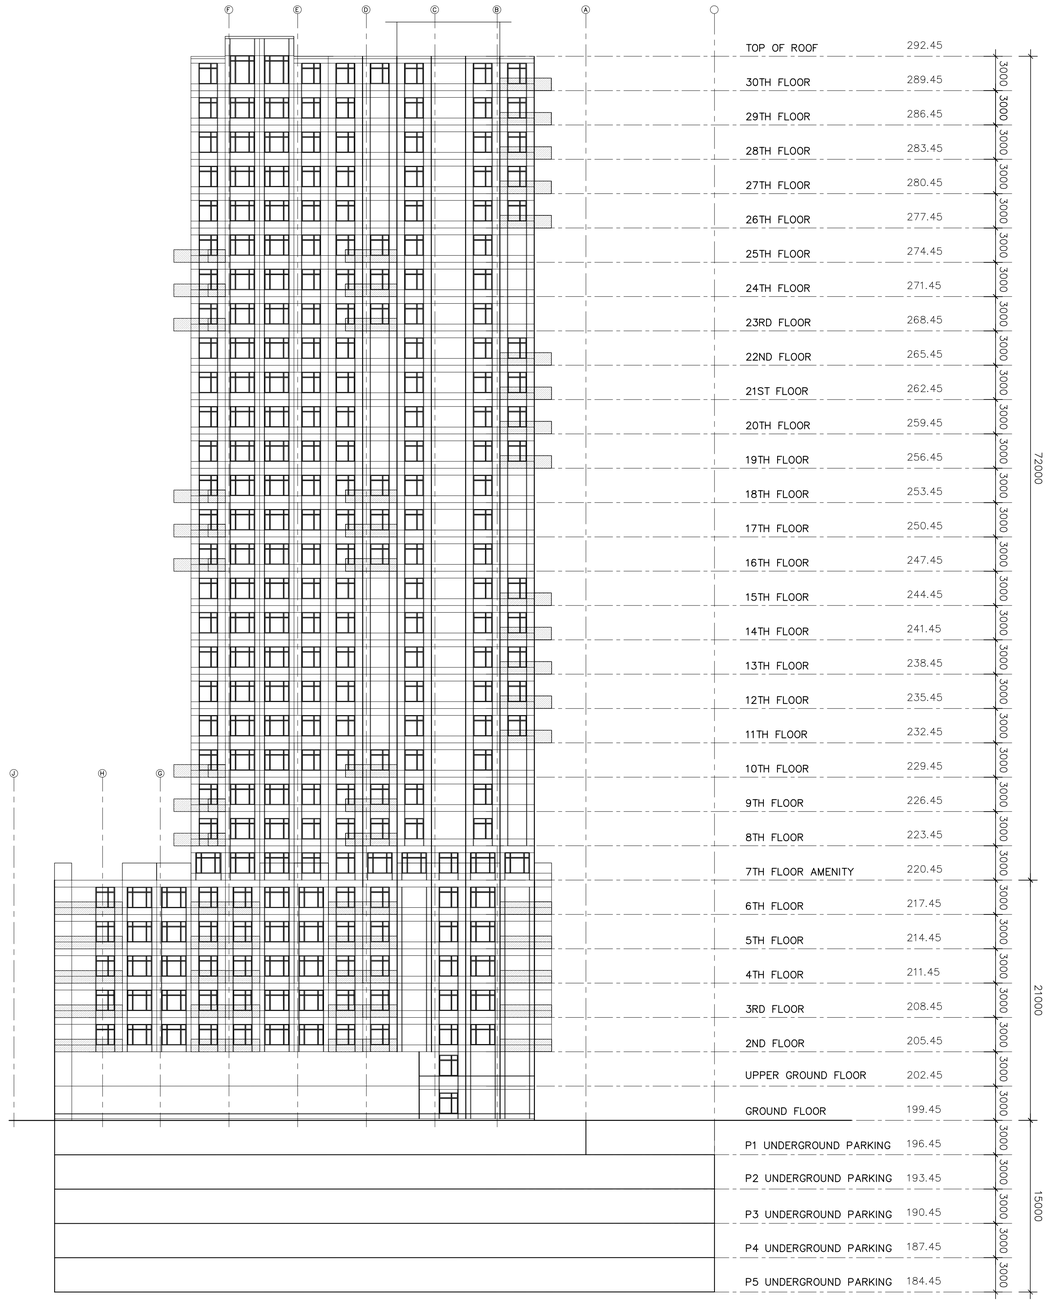

EAST ELEVATION
SCALE: 1:250

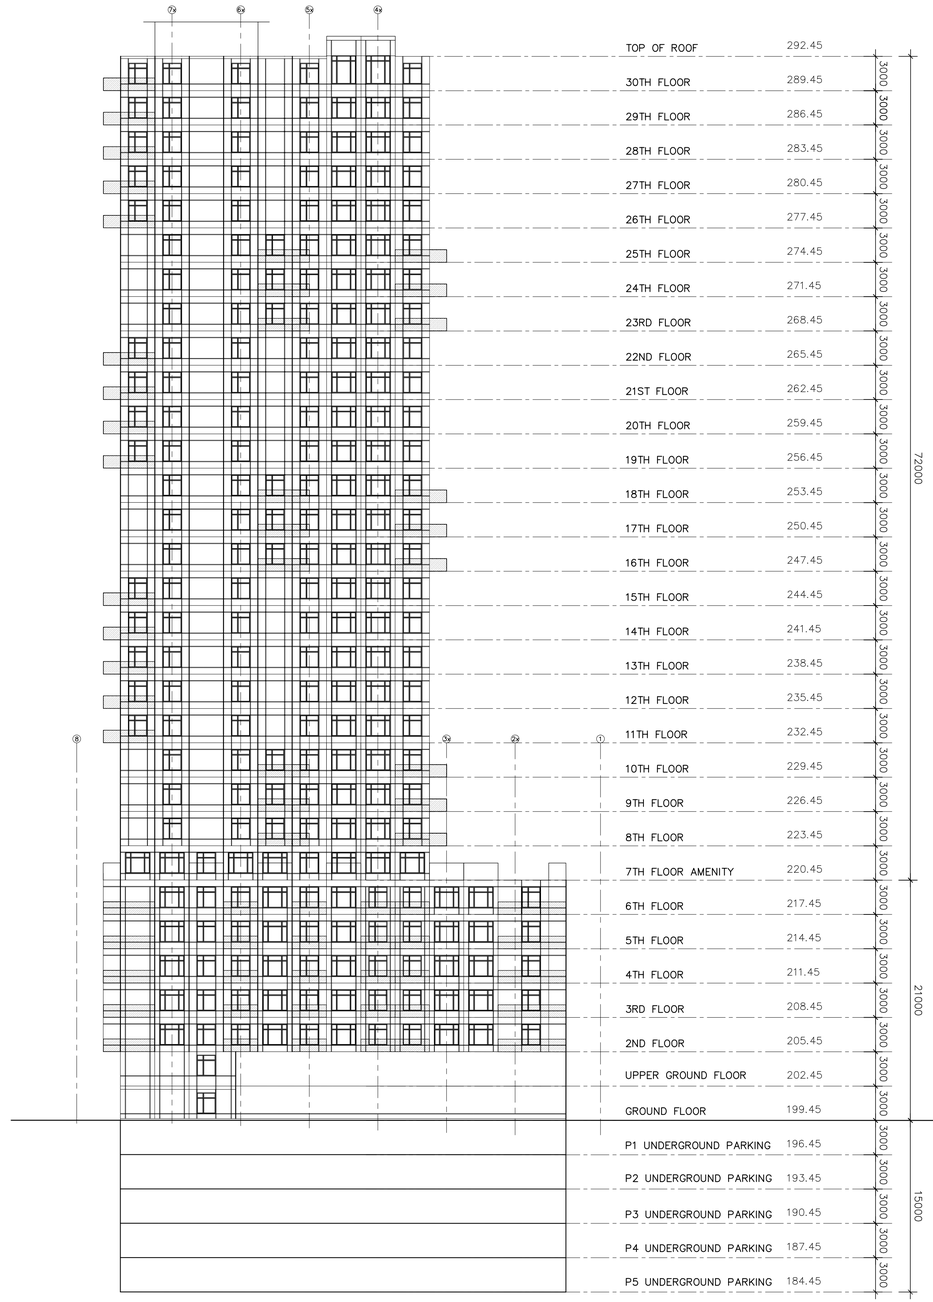

BIRD FRIENDLY GLAZING
NOTE : PRIMARY BIRD-FRIENDLY TREATMENT TO BE APPLIED TO 85% OF GLASS EXCEEDING 2 SM AND WITHIN 16M FROM FINISHED GRADE

SOUTH ELEVATION
SCALE: 1:250

NO	REVISION	DATE	BY
07			
06			
05			
04			
03			
02	DEVELOPMENT APPLICATION	JULY 13,23	AH
01	CONSULTATION	AUG,22	AH

ONTARIO ASSOCIATION OF ARCHITECTS
HENRY W. CHIU LICENCE 3536

HENRY W CHIU ARCHITECT LIMITED
2347 KENNEDY ROAD
SUITE 507, SCARBOROUGH
ONTARIO M1T 3T8

PROJECT TITLE
PROPOSED APARTMENT DEVELOPMENT
35-51 OLD KENNEDY ROAD MARKHAM

TITLE: EAST & SOUTH ELEVATIONS
SCALE: AS SHOWN | DRAWN BY: AH
DATE: JUNE, 2023 | ISSUED:
PROJ NO: | DWG NO: A3.2

2023/8/10 17:02:04